LEGEND

	GRANITE STONE CURB		EXISTING TREE
	COBBLE PAVERS		PROPOSED TREE
	4" CONCRETE PAVEMENT		
	RELOCATED FIRE HYDRANT		
	RELOCATED UTILITY POLE		
	HISTORICAL MEDALLION		
	CATCH BASIN		

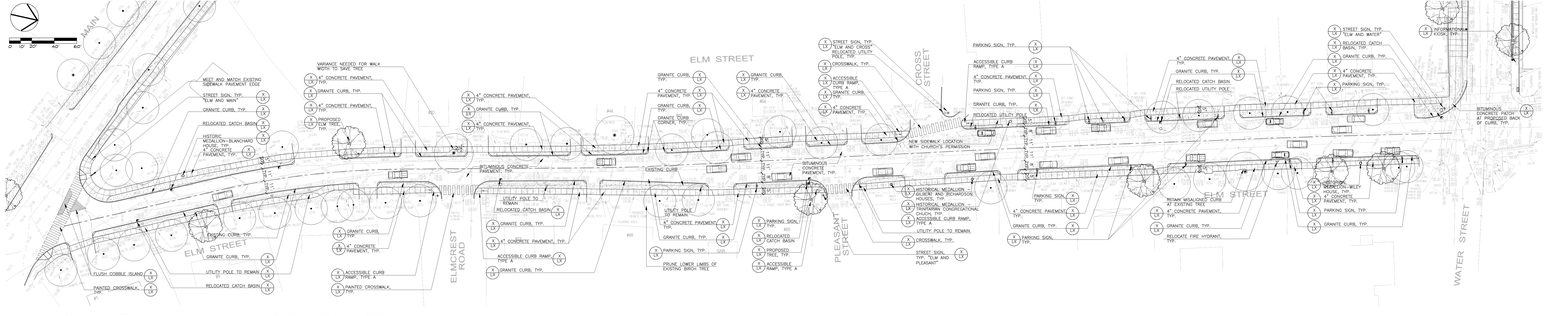

MACHINE SHOP VILLAGE - PHASE I

Elm Street - Site Plan

Prepared for:
TOWN OF NORTH ANDOVER

C R J A
CAROL A. JOHNSON, ARCHITECTS, INC.

January 18, 2006