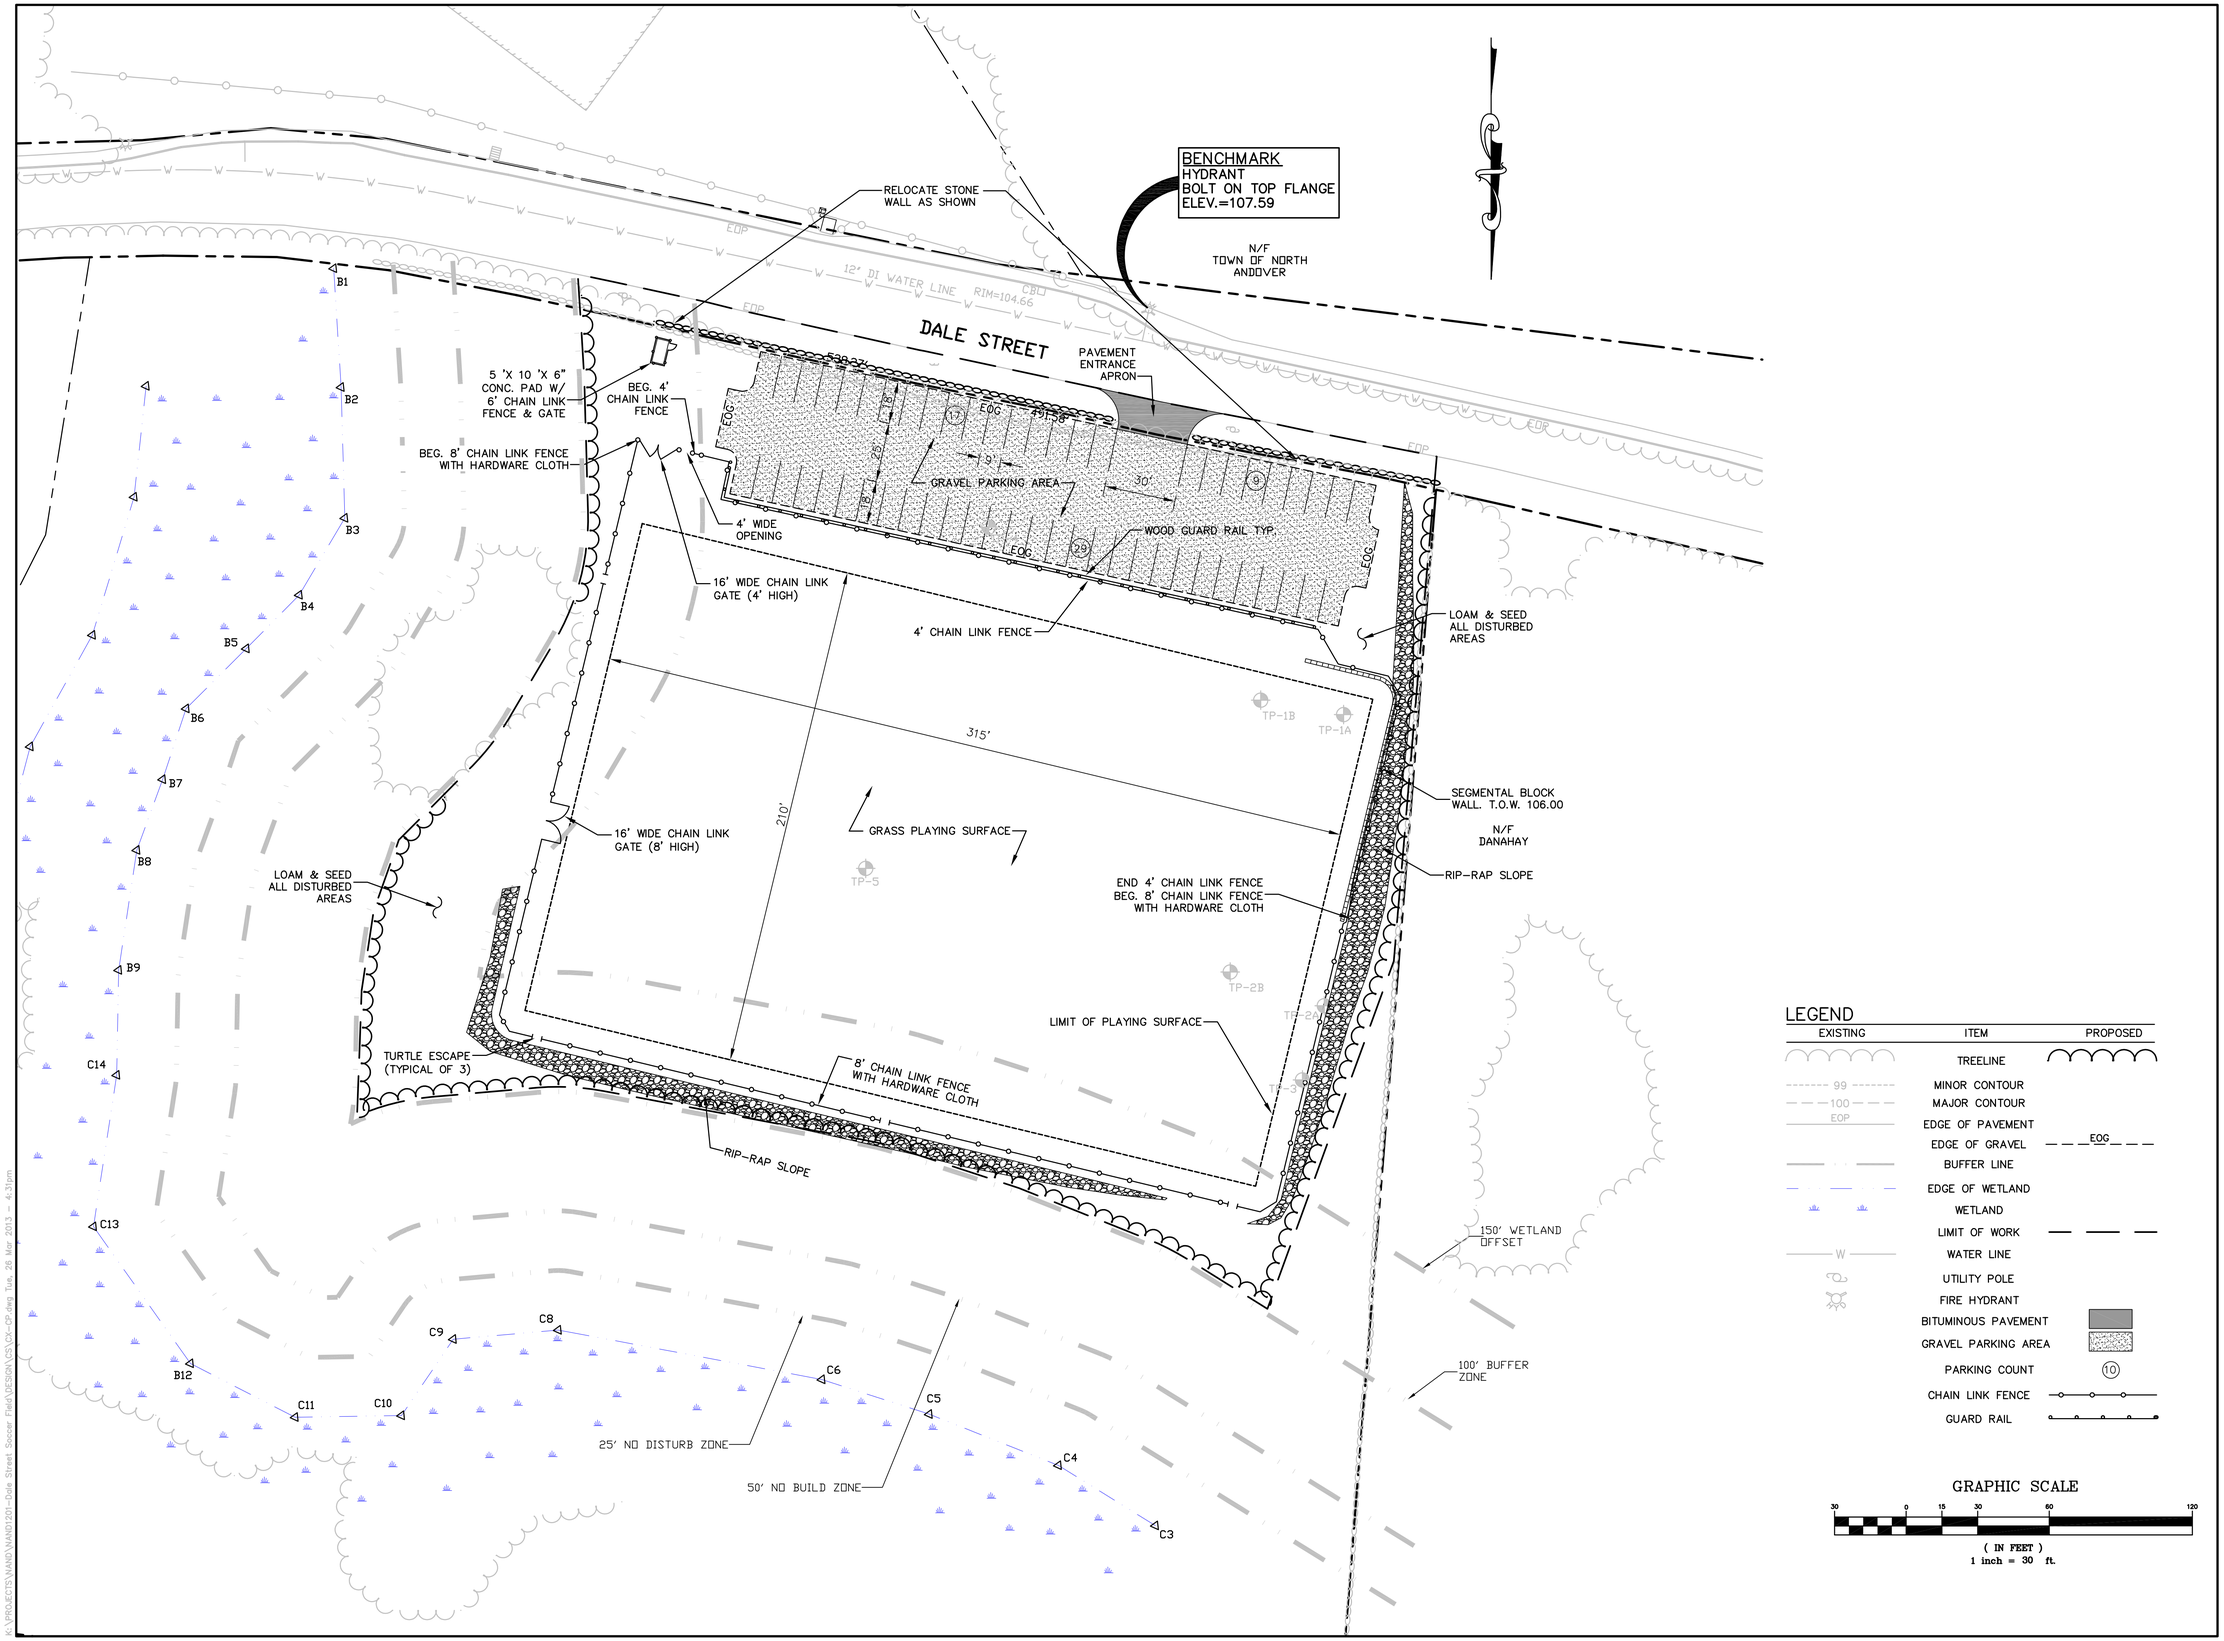

LEGEND

EXISTING	ITEM	PROPOSED
	TREELINE	
99	MINOR CONTOUR	
100	MAJOR CONTOUR	
EOP	EDGE OF PAVEMENT	
	EDGE OF GRAVEL	EOG
	BUFFER LINE	
	EDGE OF WETLAND	
	WETLAND	
	LIMIT OF WORK	
W	WATER LINE	
	UTILITY POLE	
	FIRE HYDRANT	
	BITUMINOUS PAVEMENT	
	GRAVEL PARKING AREA	
	PARKING COUNT	10
	CHAIN LINK FENCE	
	GUARD RAIL	

GRAPHIC SCALE

30 0 15 30 60 120

(IN FEET)
1 inch = 30 ft.

Pennoni Associates Inc.
13 Branch Street, Suite 103, Methuen, MA 01844 Tel. (978) 749-9929, Fax. (978) 749-9920
93 Stiles Road, Suite 201, Salem, NH 03079 Tel. (603) 226-1950, Fax. (603) 226-3235
Engineers • Surveyors • Environmental Scientists • Petroleum Specialists

PENNONI ASSOCIATES INC.
CONSULTING ENGINEERS

DATE	NO.	REVISIONS	BY
3/29/13	2	FINAL CONSTRUCTION PLANS	BCO
3/8/13	1	PER TOWN COMMENTS	BCO

ALL DIMENSIONS MUST BE VERIFIED BY CONTRACTOR AND OWNER MUST BE NOTIFIED OF ANY DISCREPANCIES BEFORE PROCEEDING WITH THE WORK

PROPOSED TOWN FARM ATHLETIC FIELD
ASSESSOR'S MAP 64, LOT 18
DALE STREET, NORTH ANDOVER

LAYOUT AND MATERIALS PLAN

PREPARED FOR:
TOWN OF NORTH ANDOVER
120 MAIN STREET
NORTH ANDOVER, MASSACHUSETTS

ALL DOCUMENTS PREPARED BY PENNONI ASSOCIATES ARE INSTRUMENTS OF SERVICE IN RESPECT OF THE PROJECT. THEY ARE NOT INTENDED OR REPRESENTED TO BE SUITABLE FOR REUSE BY OWNER OR OTHERS ON EXTENSIONS OF THE PROJECT OR ON ANY OTHER PROJECT. ANY REUSE WITHOUT WRITTEN VERIFICATION OR ADAPTATION BY PENNONI ASSOCIATES FOR THE SPECIFIC PURPOSE INTENDED WILL BE AT OWNERS SOLE RISK AND WITHOUT LIABILITY OR LEGAL EXPOSURE TO PENNONI ASSOCIATES; AND OWNER SHALL INDEMNIFY AND HOLD HARMLESS PENNONI ASSOCIATES FROM ALL CLAIMS, DAMAGES, LOSSES AND EXPENSES ARISING OUT OF OR RESULTING THEREFROM

JOB NO. NAND 1201

SHEET 5 OF 11

SCALE 1" = 30'
DRAWN BY DRS
DATE 01/10/13
APPROVED BCO

DRAWING NO. CS-1001

K:\PROJECTS\NAND\NAND1201-Dale Street Soccer Field\DESIGN\CS\CX-CP.dwg Tue, 26 Mar 2013 - 4:31pm