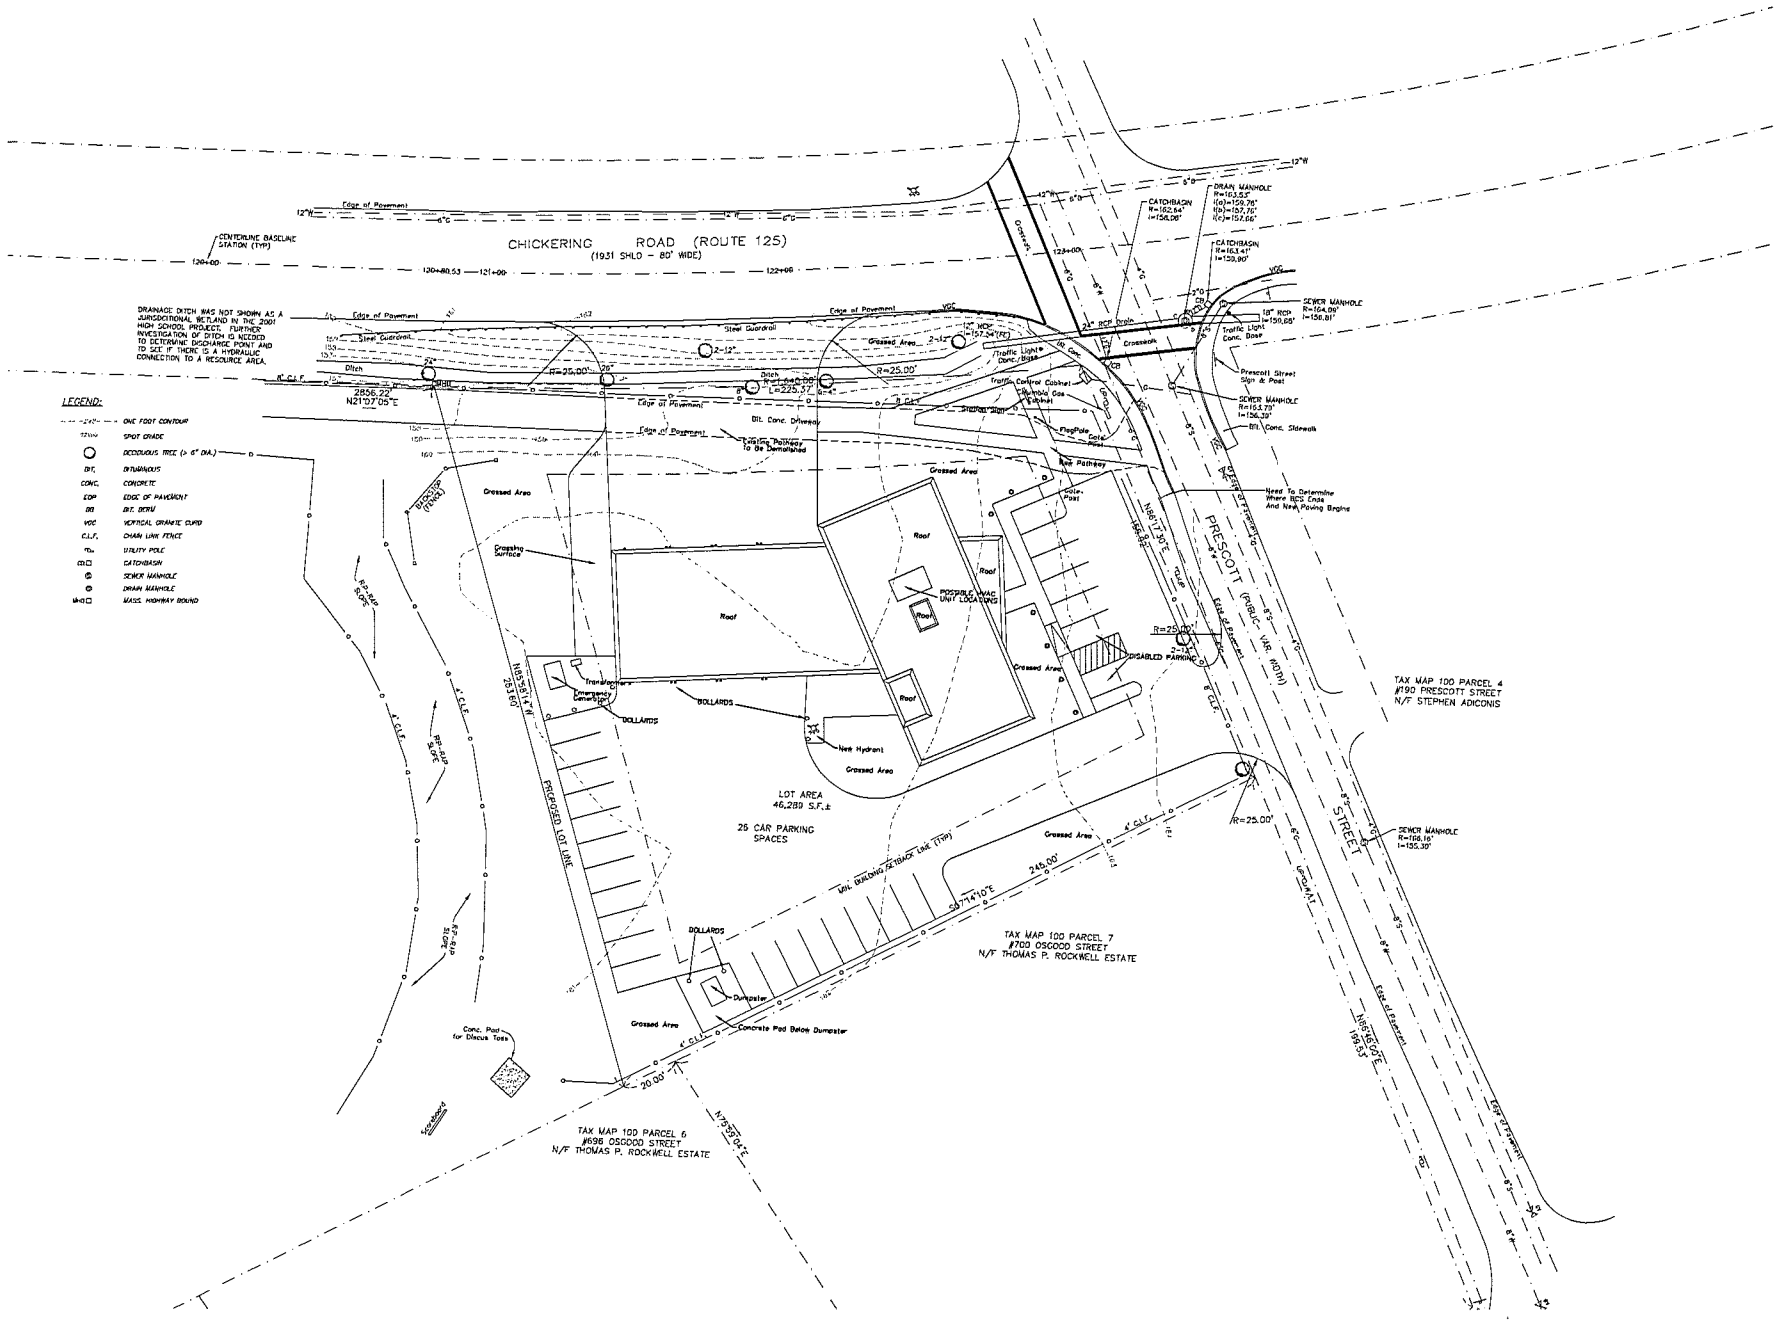

Donham & Sweeney
ARCHITECTS
68 Harrison Avenue
Boston MA 02111
617 423 1400
donhamandsweeney.com
4 Head Tide Church Rd.
Post Office Box 265
Alna ME 04535
207 586 6000

Central Fire Station
North Andover, MA 01845
project number: 130400
SITE PLAN

Scale: 1" = 20'
Drawn by: TM

issue	date
Programs Print	03-05-14

SP1.0