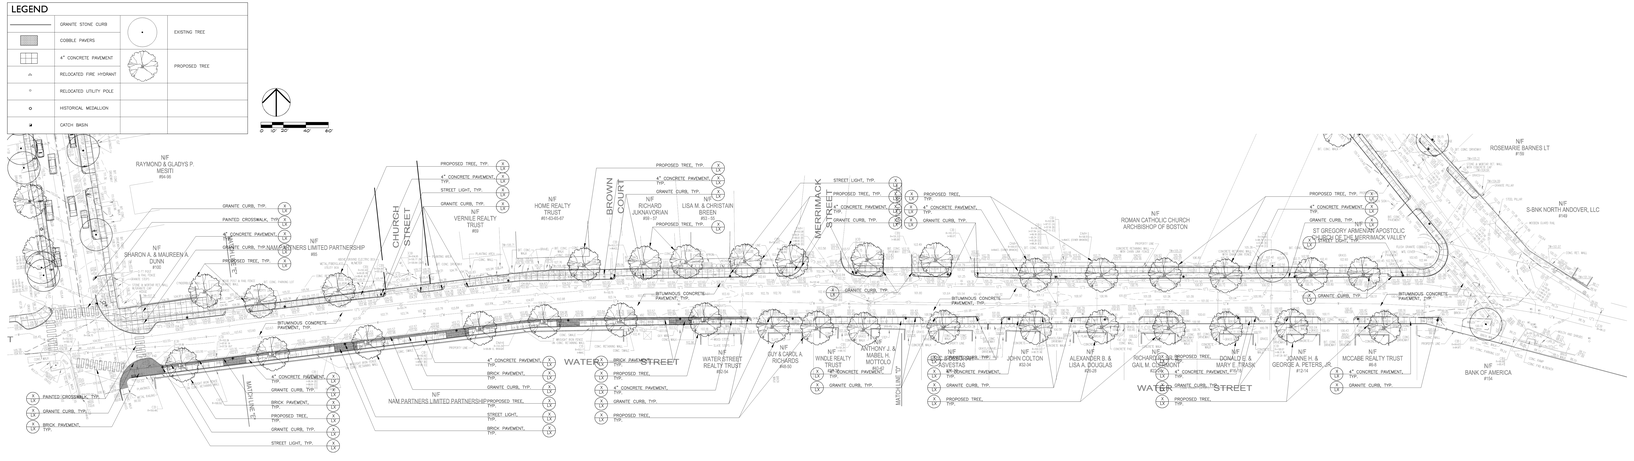

MACHINE SHOP VILLAGE - PHASE I

Water Street - Site Plan

Prepared for:
TOWN OF NORTH ANDOVER

C R J A
CHRIS R. JOHNSON ASSOCIATES, INC.

January 18, 2006