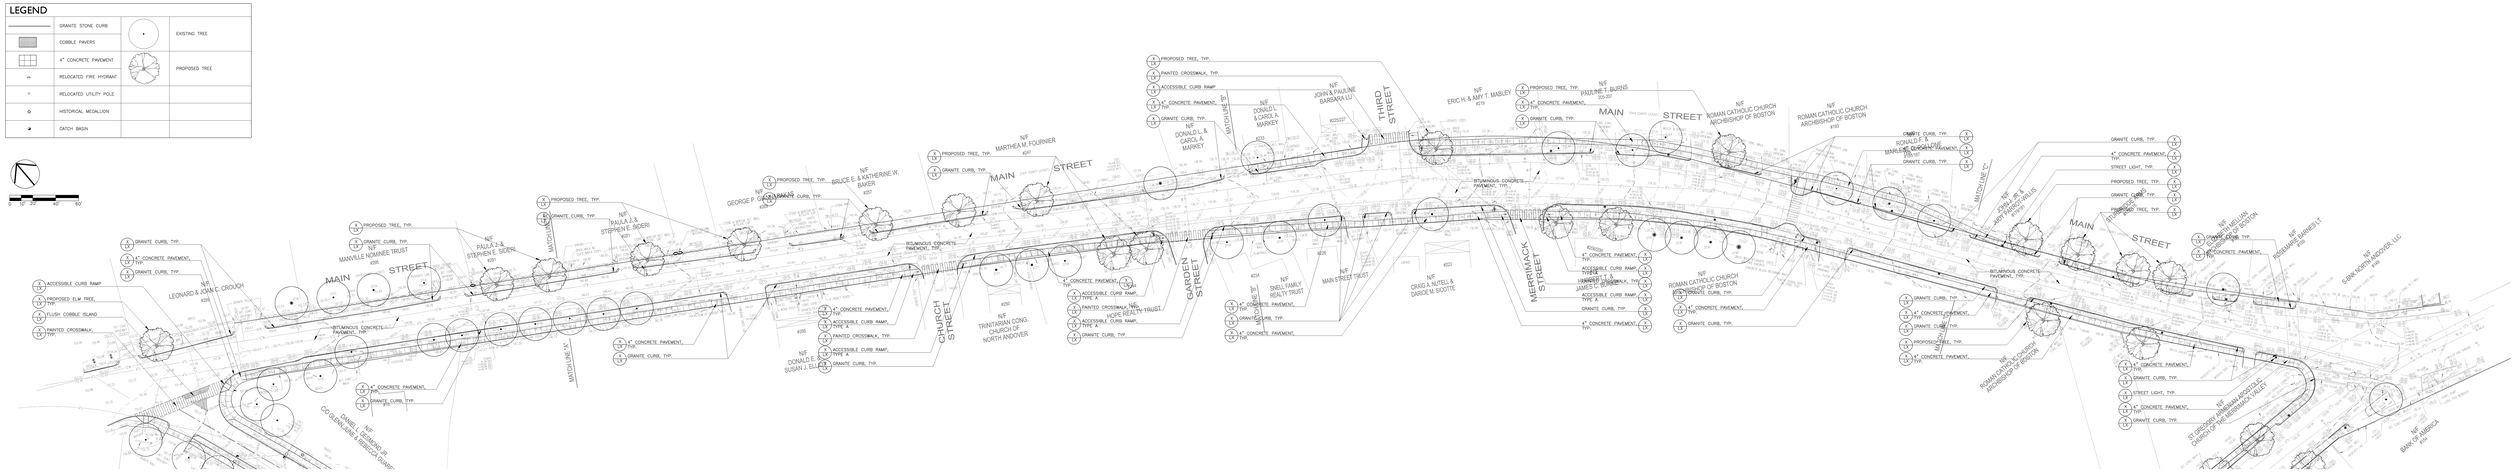

MACHINE SHOP VILLAGE - PHASE I

Main Street - Site Plan

Prepared for:
TOWN OF NORTH ANDOVER

CRJA
CARLA R. JOHNSON ASSOCIATES, INC.

January 18, 2006